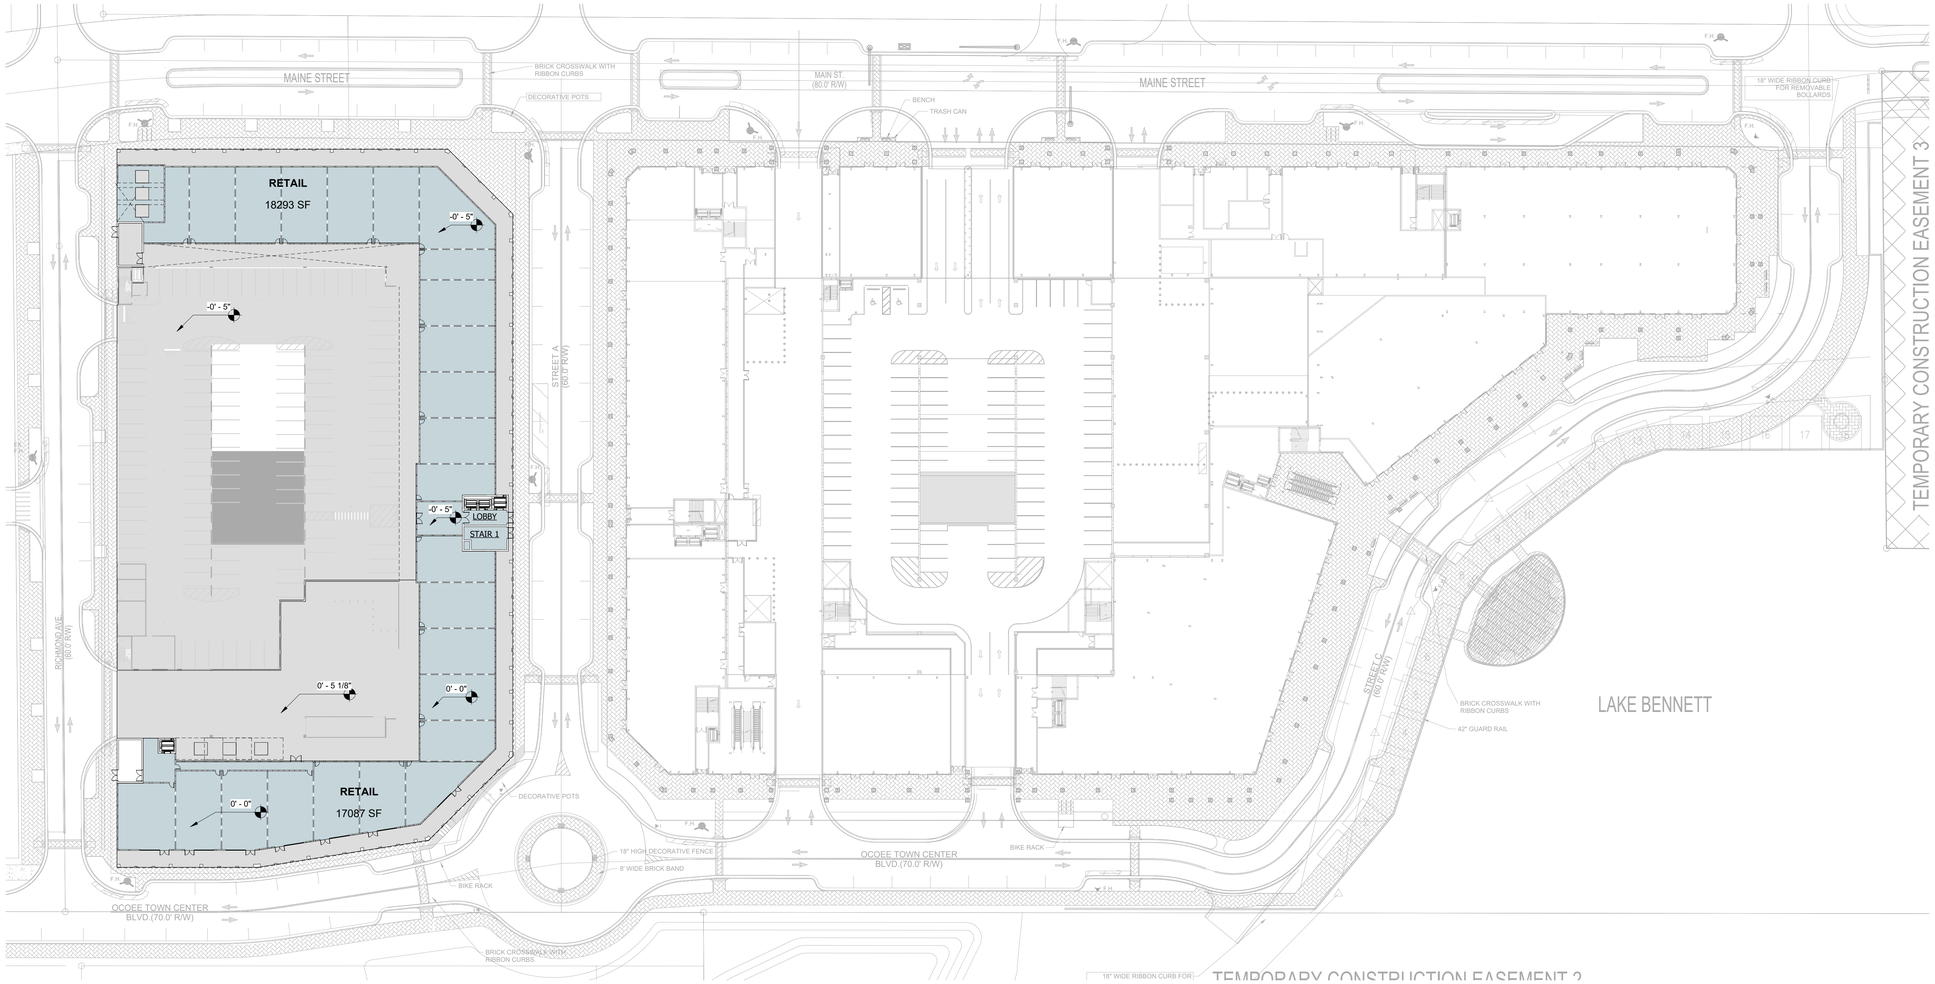

1 SITE PLAN
1" = 40'-0"

cpc
creative project consultants
407.491.2133
Winter Park, FL 32789
www.CreativeProjectConsultants.com

SHEET SIZE E1 30"X42"

.

CITY CENTER BUILDING AB

SCHEMATIC, NOT FOR BIDS OR PERMIT

No.	Description	Date

Project Number	2301
Date	2023-03-22
Drawn By	OA
Checked By	RS, MB

SCHEMATIC SITE PLAN

AS00

Scale 1" = 40'-0"

3/22/2023 11:25:15 AM

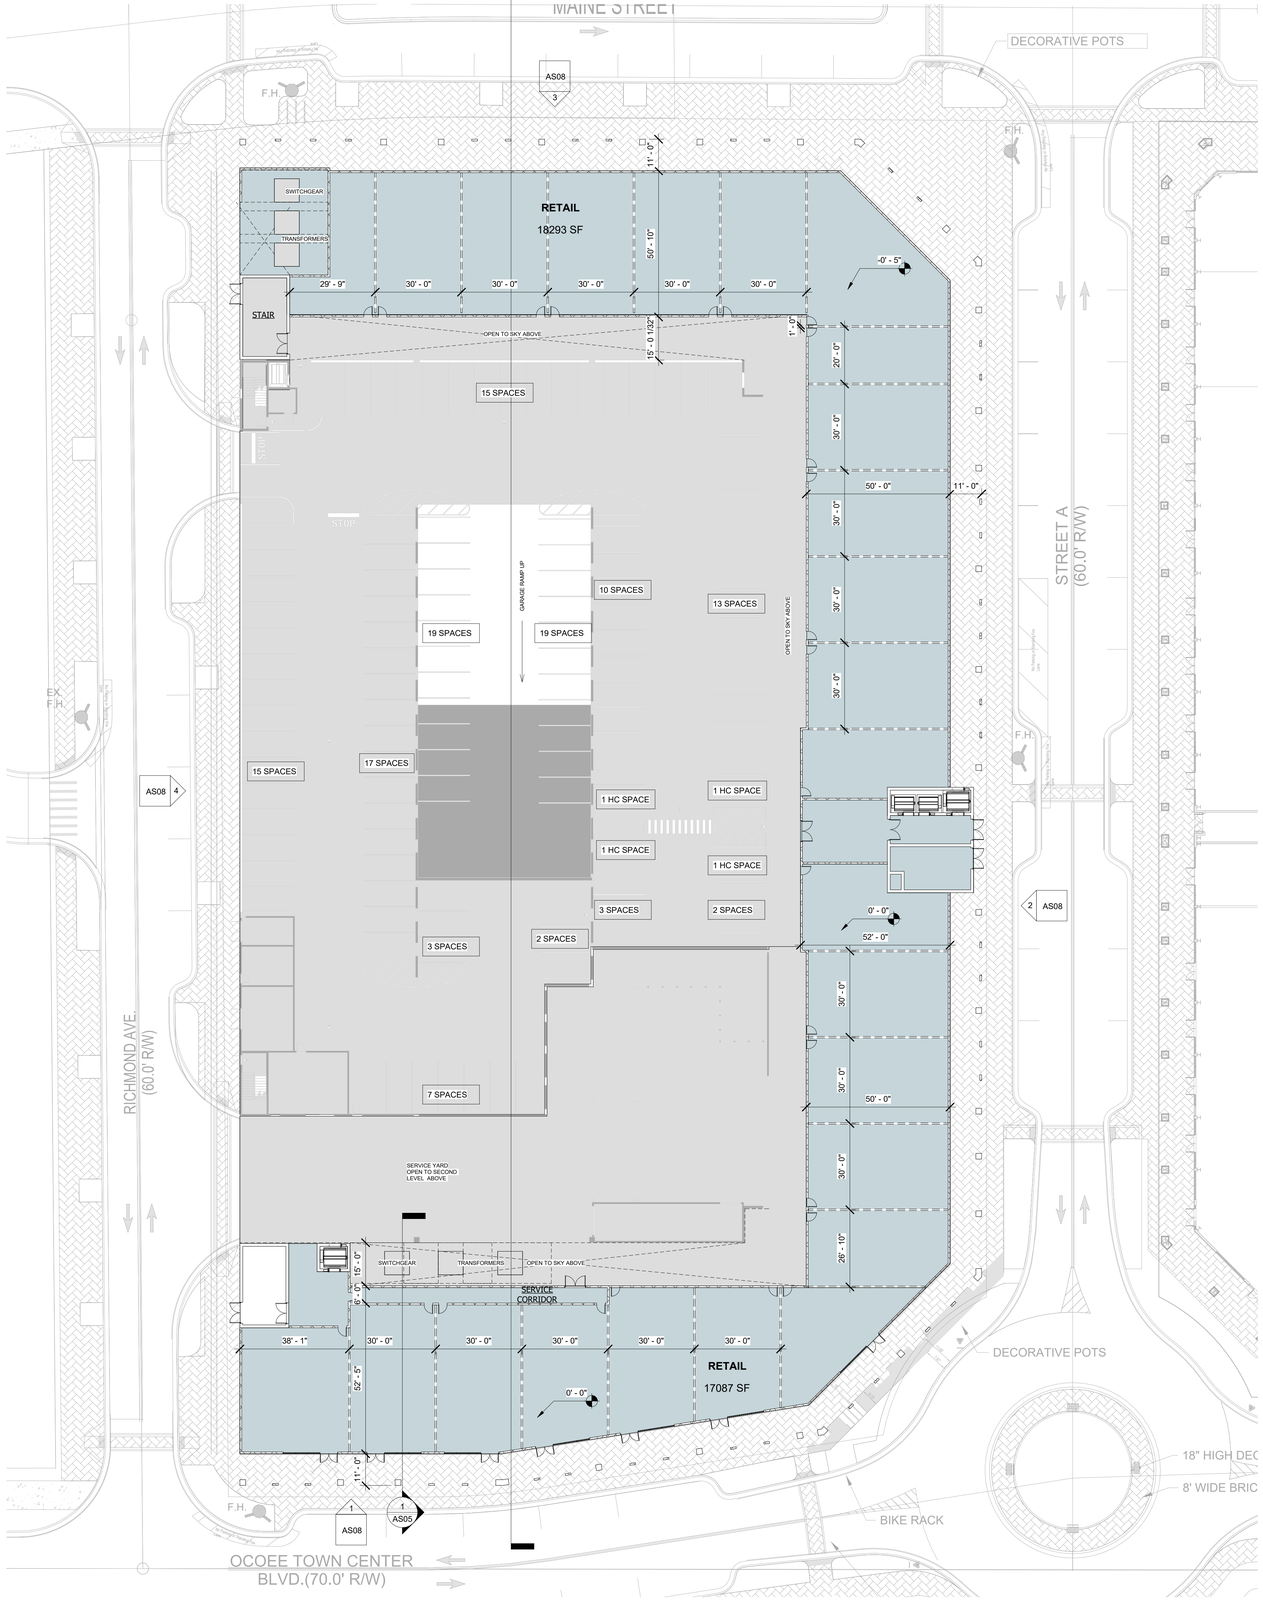

1 LEVEL 1 - ELEVATION 0'-0"
3/64" = 1'-0"

TOTAL 180 RESIDENTIAL UNITS
6% - 10 -STUDIO
29% - 53 -ONE BEDROOM
61% - 109 -TWO BEDROOM
4% - 8 -THREE BEDROOM

18,659 SF - SELF MINI STORAGE
35,380 SF - RETAIL

cpc
creative project consultants
407.491.2133
Winter Park, FL 32789
www.CreativeProjectConsultants.com

.

CITY CENTER BUILDING AB

SCHEMATIC, NOT FOR BIDS OR PERMIT

No.	Description	Date

Project Number	2301
Date	2023-03-22
Drawn By	Author
Checked By	MB, RS

SCHEMATIC FLOOR PLAN

AS01

Scale 3/64" = 1'-0"

SHEET SIZE E1 30"X42"

3/22/2023 11:25:16 AM

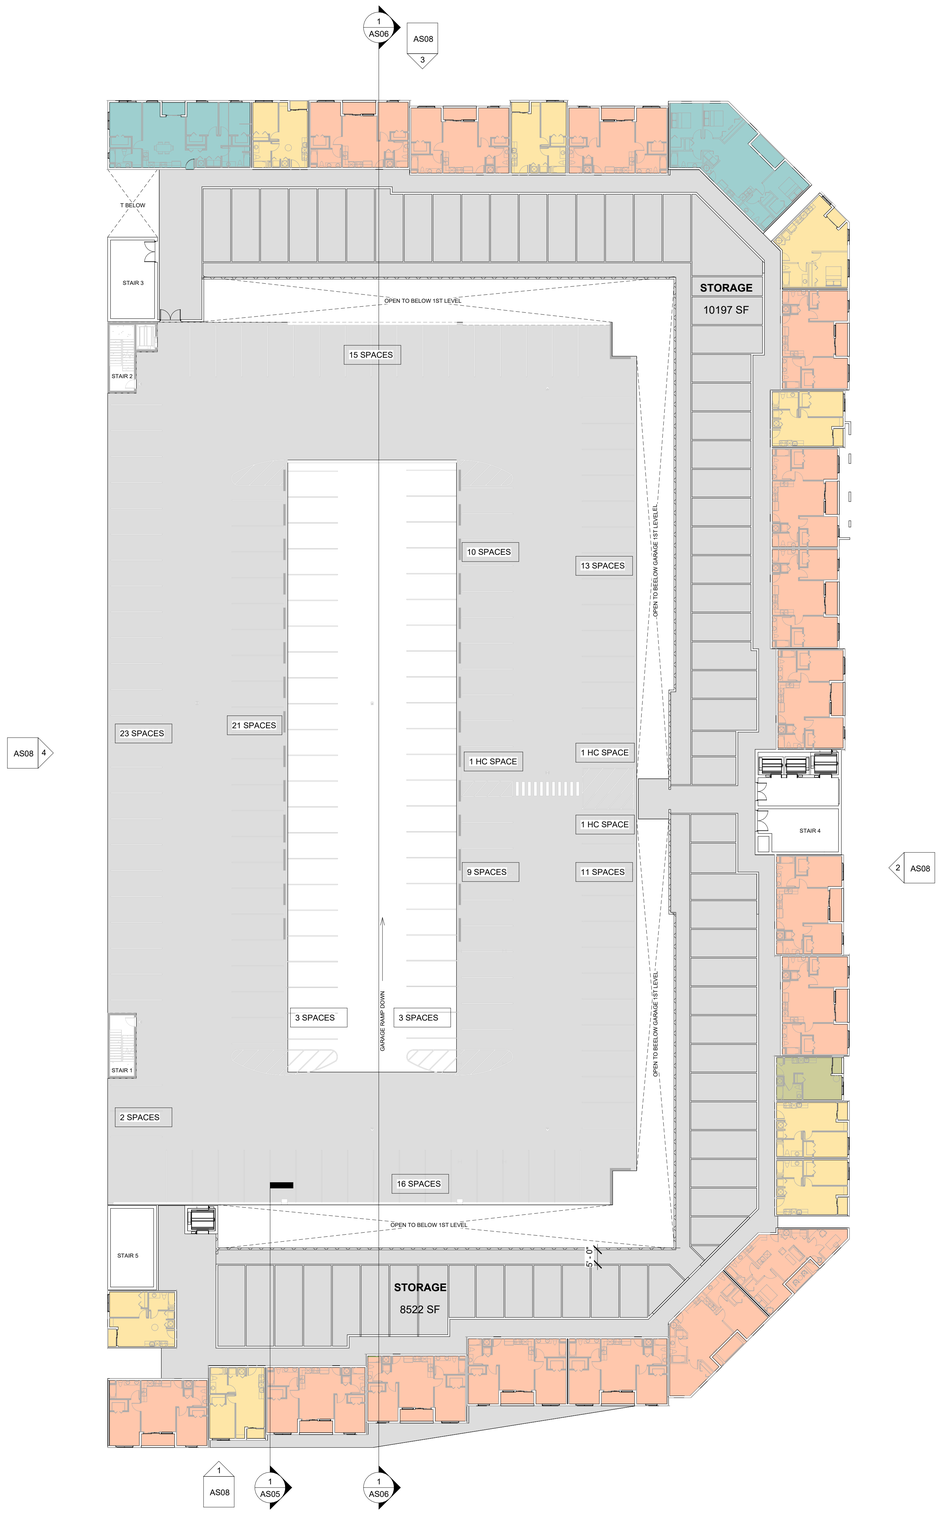

2 LEVEL 3 - ELEVATION 20'-0"
3/64" = 1'-0"

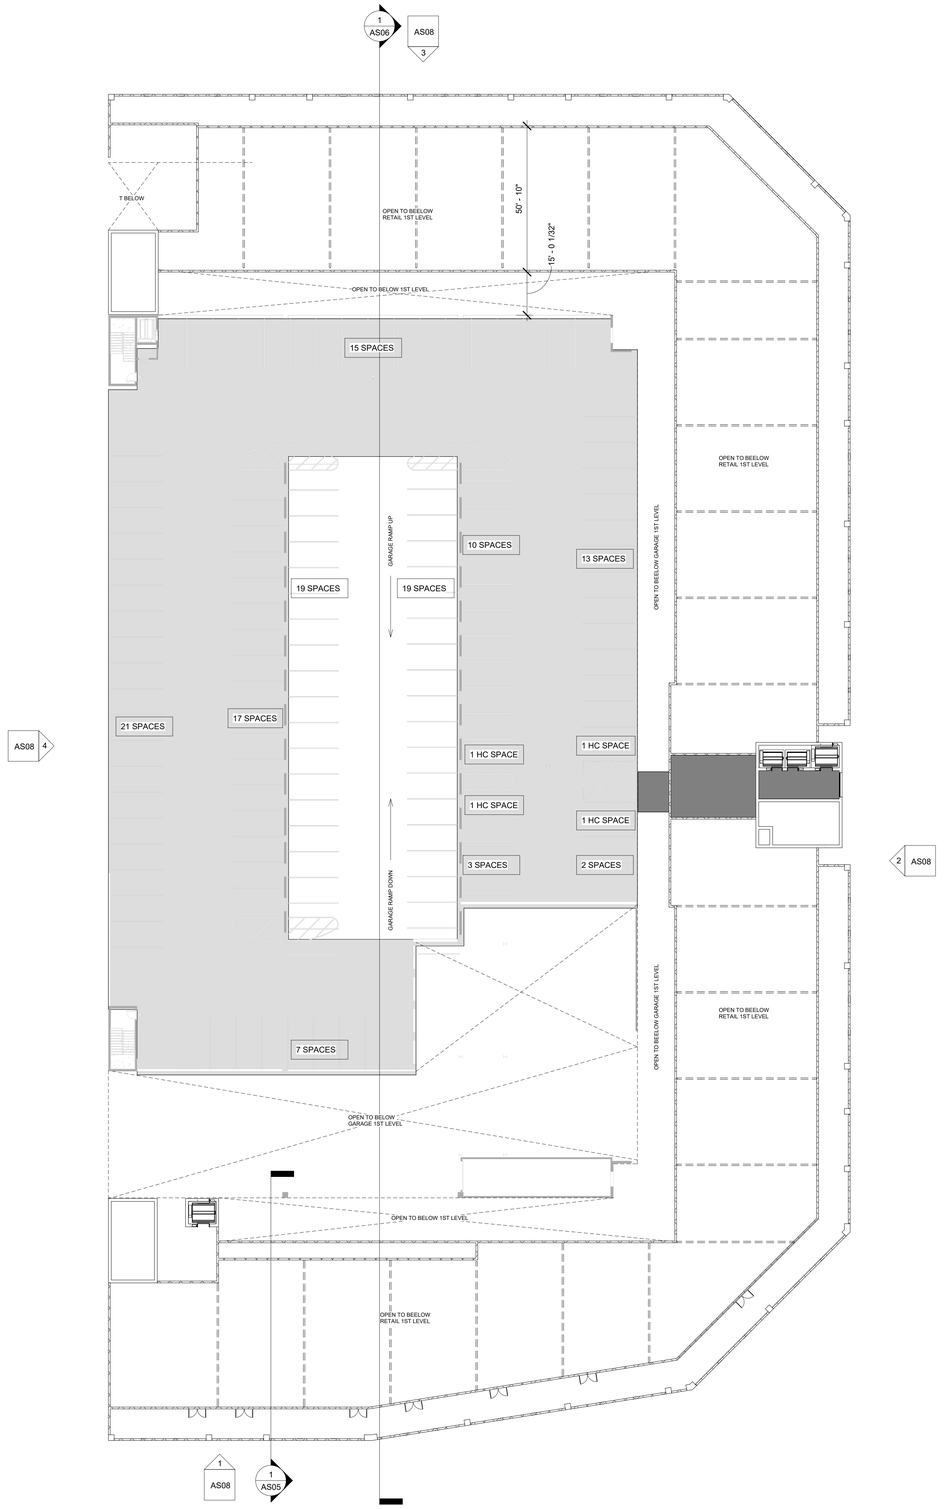

1 LEVEL 2 - ELEVATION 10'-0"
3/64" = 1'-0"

SHEET SIZE E1 30"X42"

cpc
creative project consultants
407.491.2133
Winter Park, FL 32789
www.CreativeProjectConsultants.com

.

CITY CENTER BUILDING AB

SCHEMATIC, NOT FOR BIDS OR PERMIT

No.	Description	Date

Project Number	2301
Date	2023-03-22
Drawn By	OA, SH, MB
Checked By	RS

SCHEMATIC FLOOR PLAN

AS02

Scale 3/64" = 1'-0"

3/22/2023 11:25:17 AM

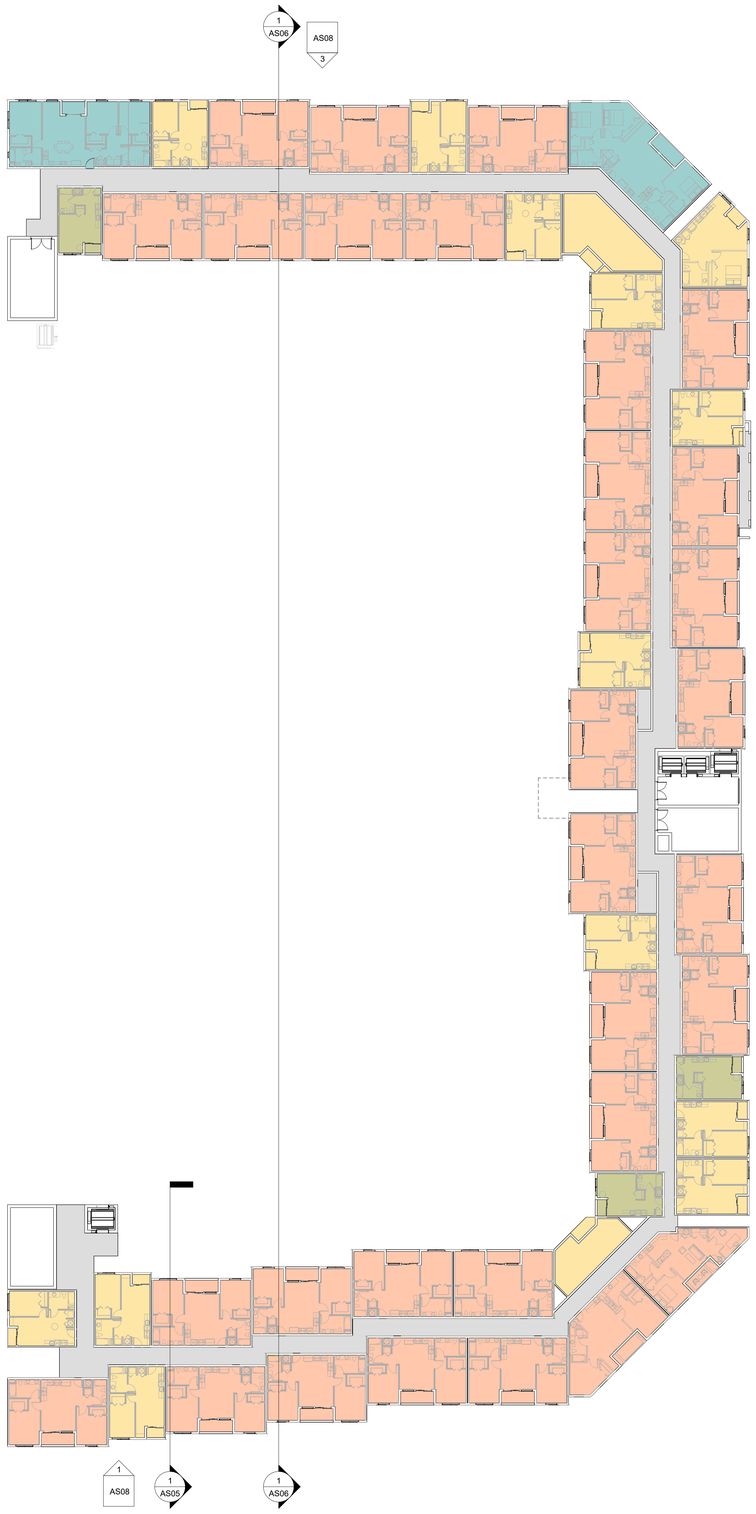

2 LEVEL 5 - ELEVATION 42'-0"
3/64" = 1'-0"

1 LEVEL 4 - ELEVATION 32'-0"
3/64" = 1'-0"

cpc
creative project consultants
407.491.2133
Winter Park, FL 32789
www.CreativeProjectConsultants.com

SHEET SIZE E1 30"X42"

.

CITY CENTER BUILDING AB

SCHEMATIC, NOT FOR BIDS OR PERMIT

No.	Description	Date

Project Number	2301
Date	2023-03-22
Drawn By	Author
Checked By	Checker

SCHEMATIC FLOOR PLAN

AS03

Scale 3/64" = 1'-0"

3/22/2023 11:25:19 AM

00 RESIDENTIAL UNITS

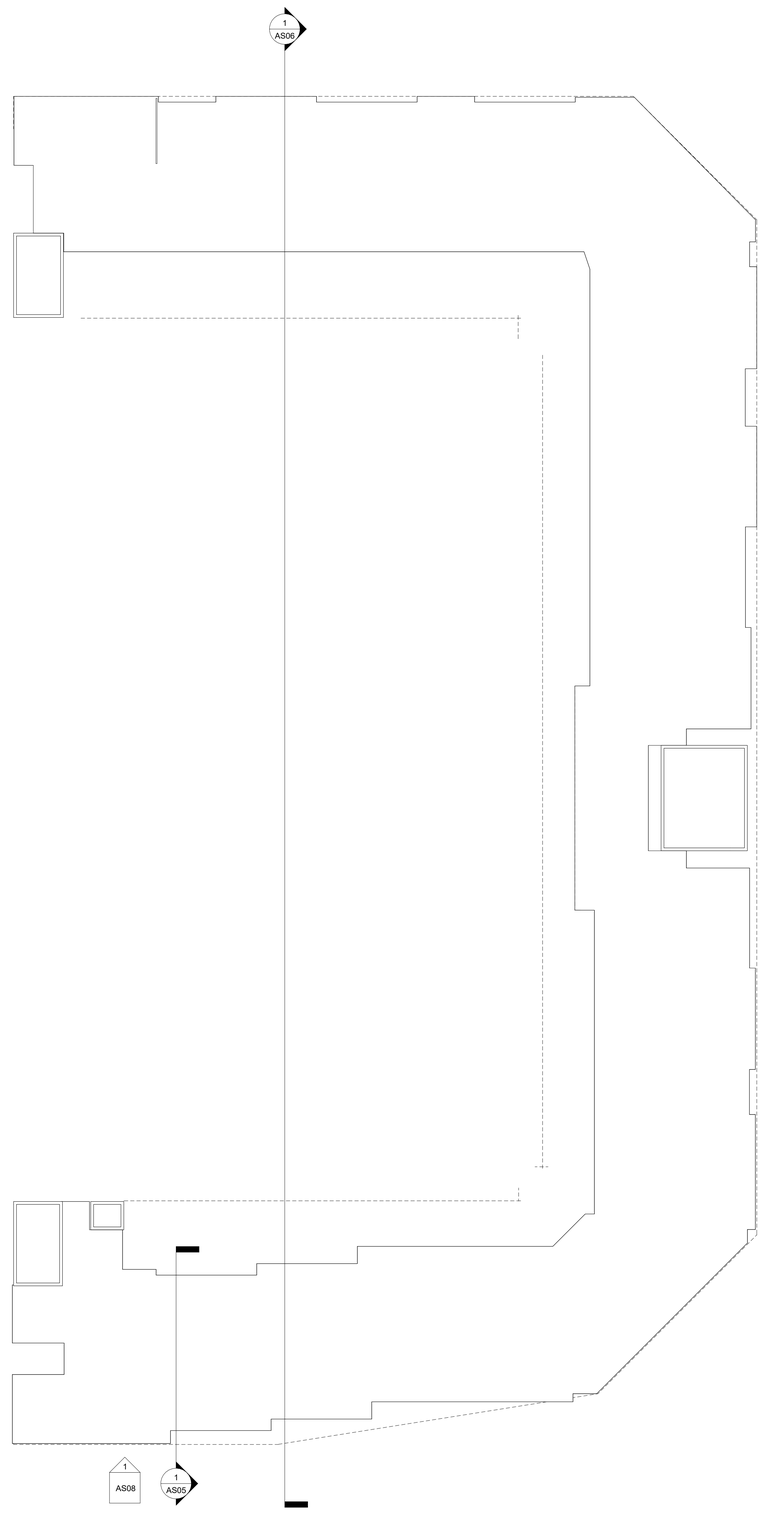

2 Roof AB
3/64" = 1'-0"

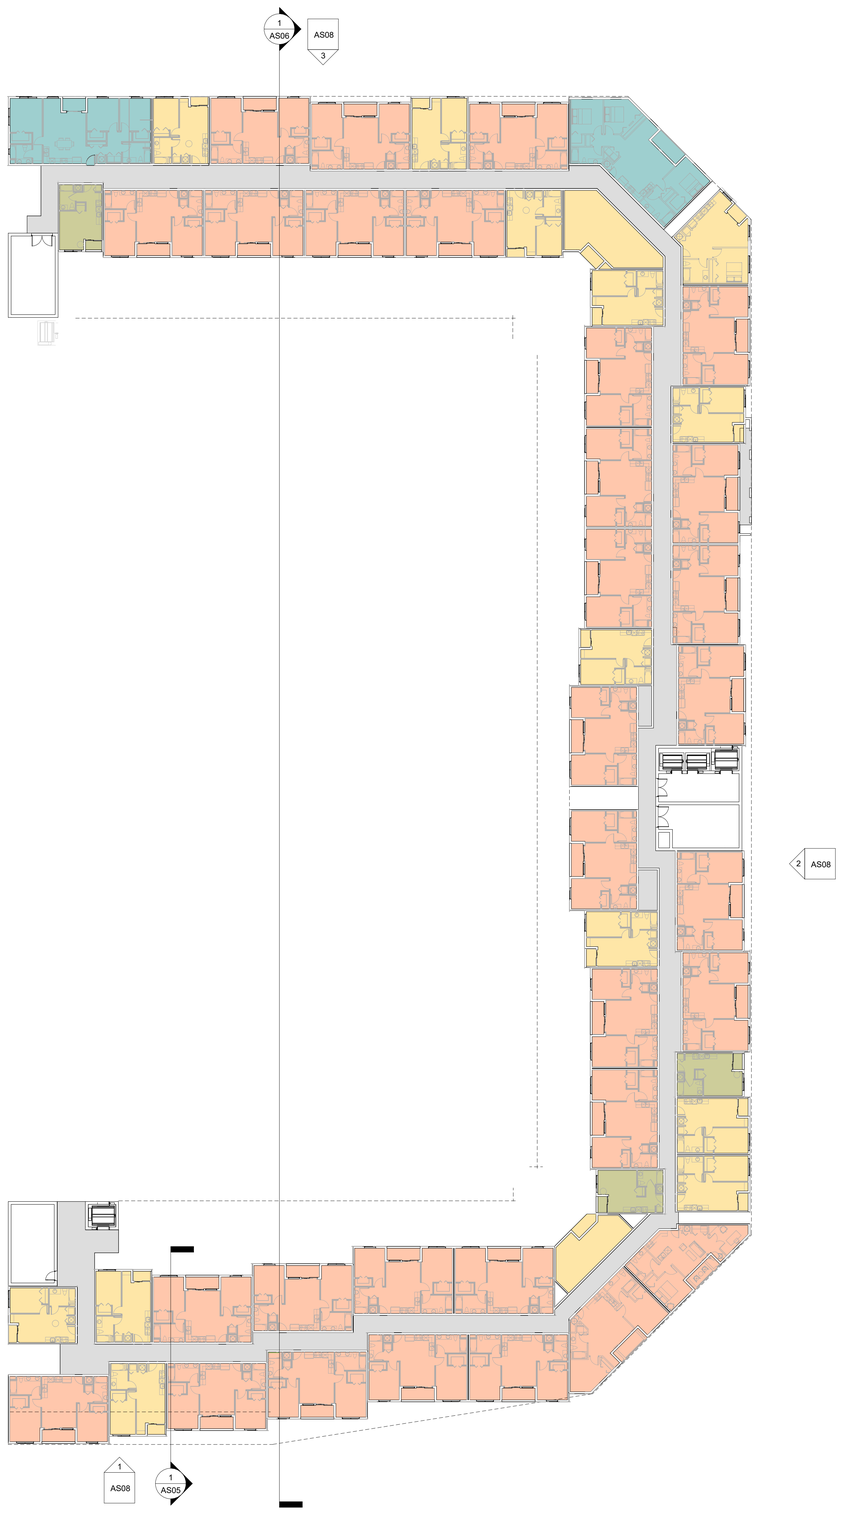

1 LEVEL 6 - ELEVATION 52'-0"
3/64" = 1'-0"

cpc
creative project consultants
407.491.2133
Winter Park, FL 32789
www.CreativeProjectConsultants.com

.

CITY CENTER
BUILDING AB

SCHEMATIC, NOT FOR BIDS OR PERMIT

No.	Description	Date

Project Number	2301
Date	2023-03-22
Drawn By	Author
Checked By	Checker

SCHEMATIC FLOOR PLAN

AS04

Scale 3/64" = 1'-0"

SHEET SIZE E1 30"X42"

3/22/2023 11:25:20 AM

cpc
creative project consultants
407.491.2133
Winter Park, FL 32789
www.CreativeProjectConsultants.com

SHEET SIZE E1 30"X42"

.

CITY CENTER BUILDING AB

SCHEMATIC, NOT FOR BIDS OR PERMIT

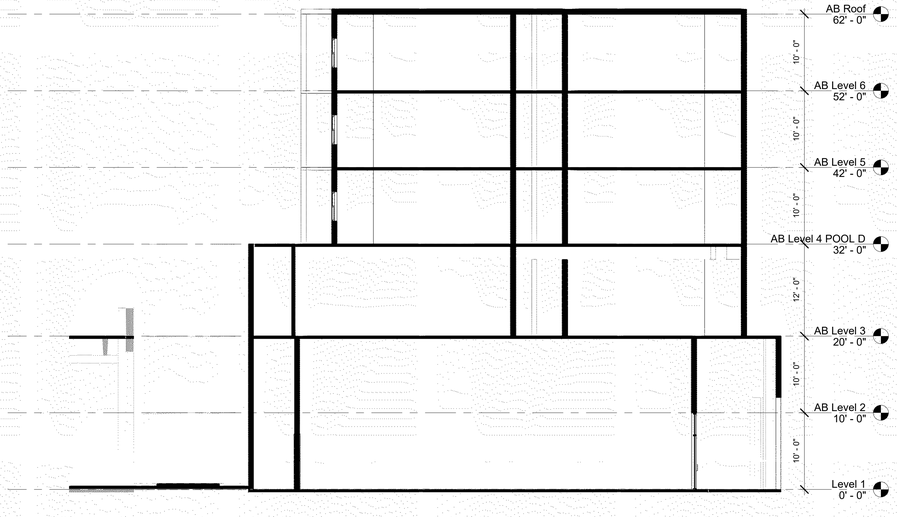

1 Section A-A'
1/8" = 1'-0"

No.	Description	Date

Project Number	2301
Date	2023-03-22
Drawn By	Author
Checked By	Checker

SCHEMATIC SECTIONS

AS05

Scale 1/8" = 1'-0"

3/22/2023 11:25:25 AM

cpc
creative project consultants
407.491.2133
Winter Park, FL 32789
www.CreativeProjectConsultants.com

SHEET SIZE E1 30"X42"

.

CITY CENTER BUILDING AB

Consultant
Address
Address
Address
Phone

No.	Description	Date

Project Number	2301
Date	2023-03-22
Drawn By	Author
Checked By	Checker

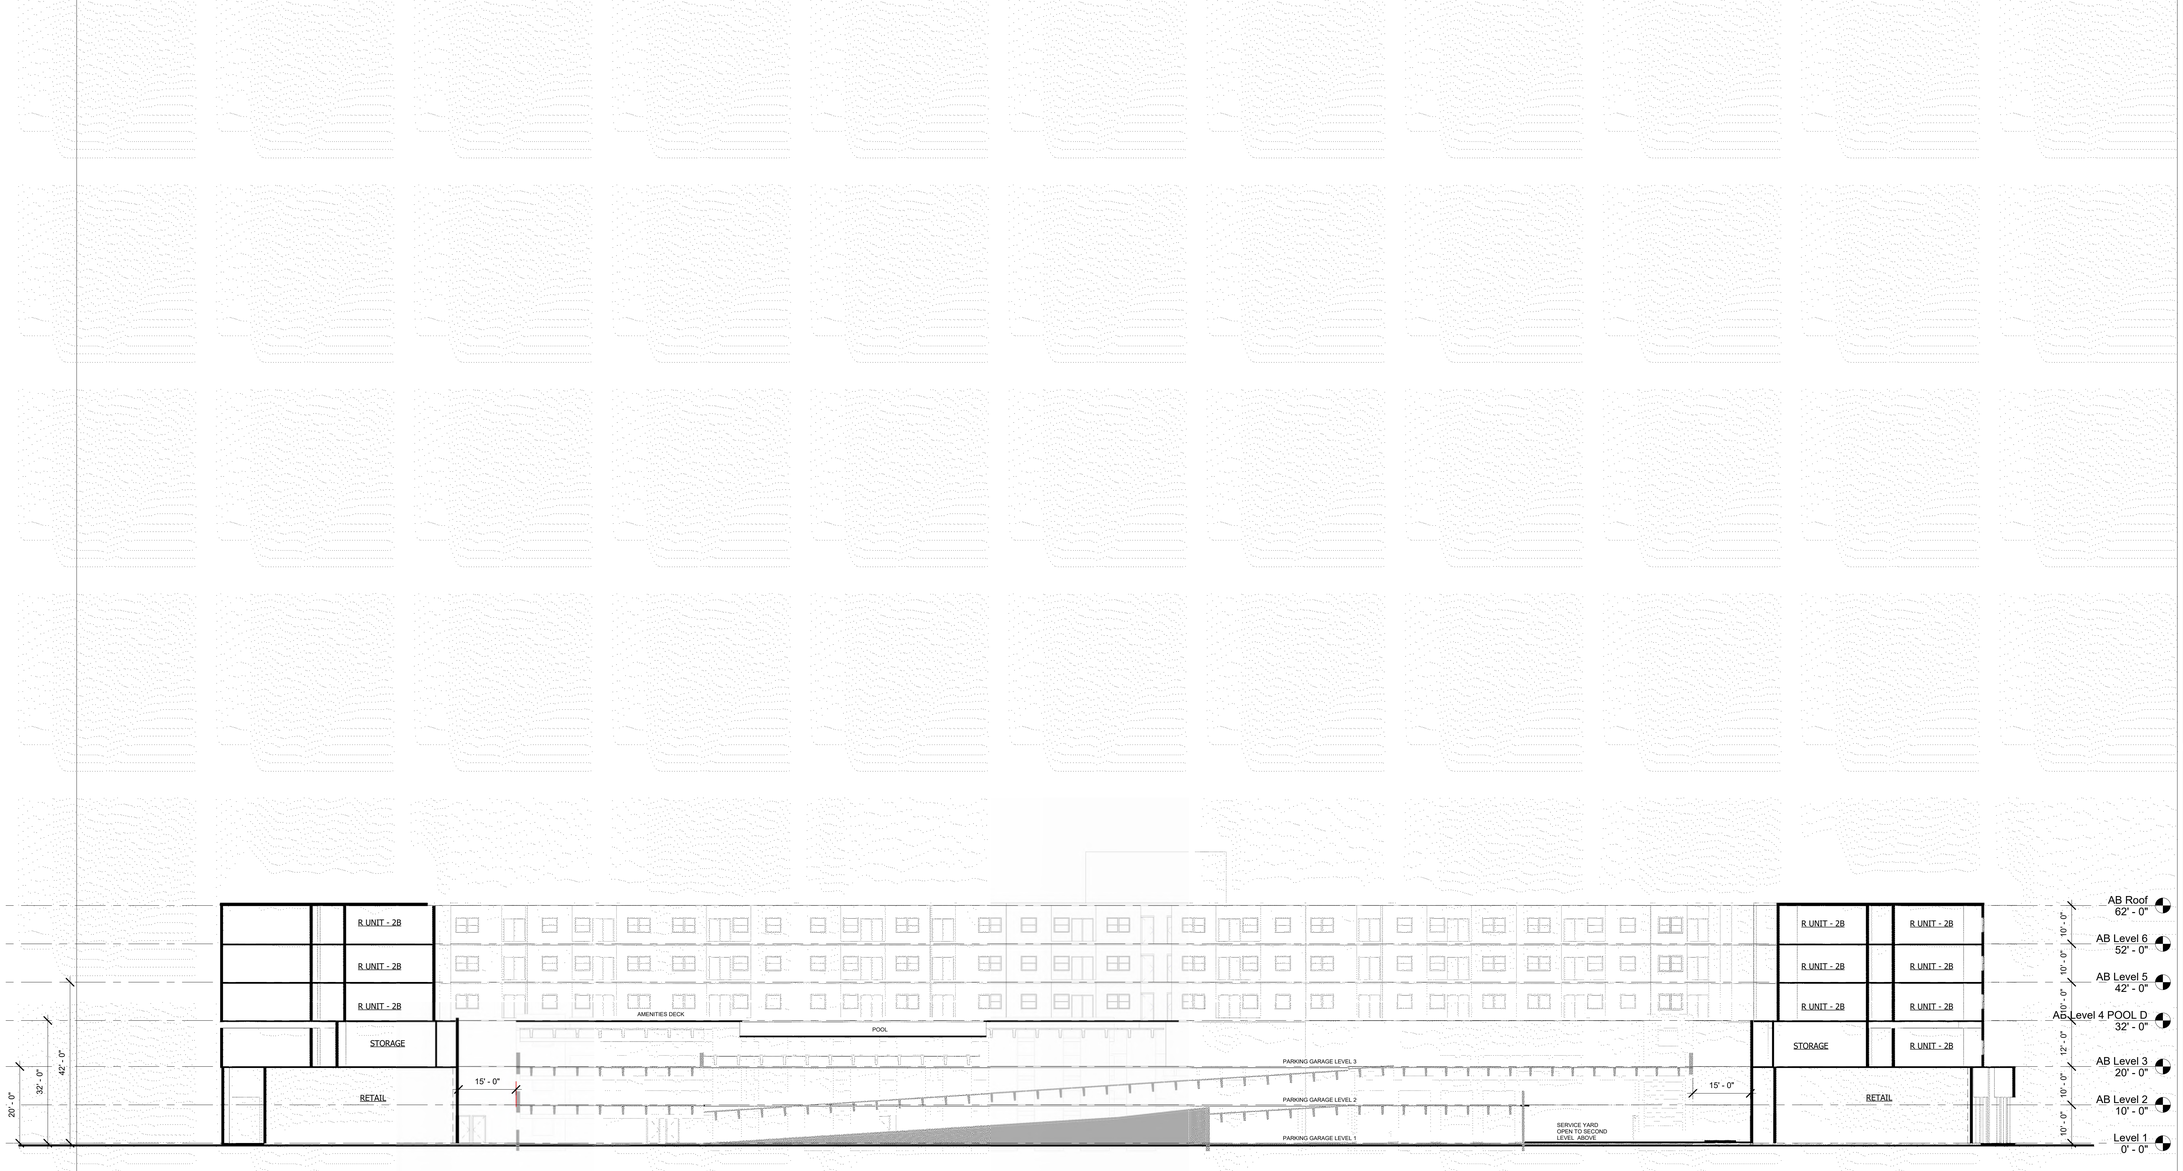

1 Section 5
1/16" = 1'-0"

SCHEMATIC SECTIONS

AS06

Scale	1/16" = 1'-0"

3/22/2023 11:25:30 AM

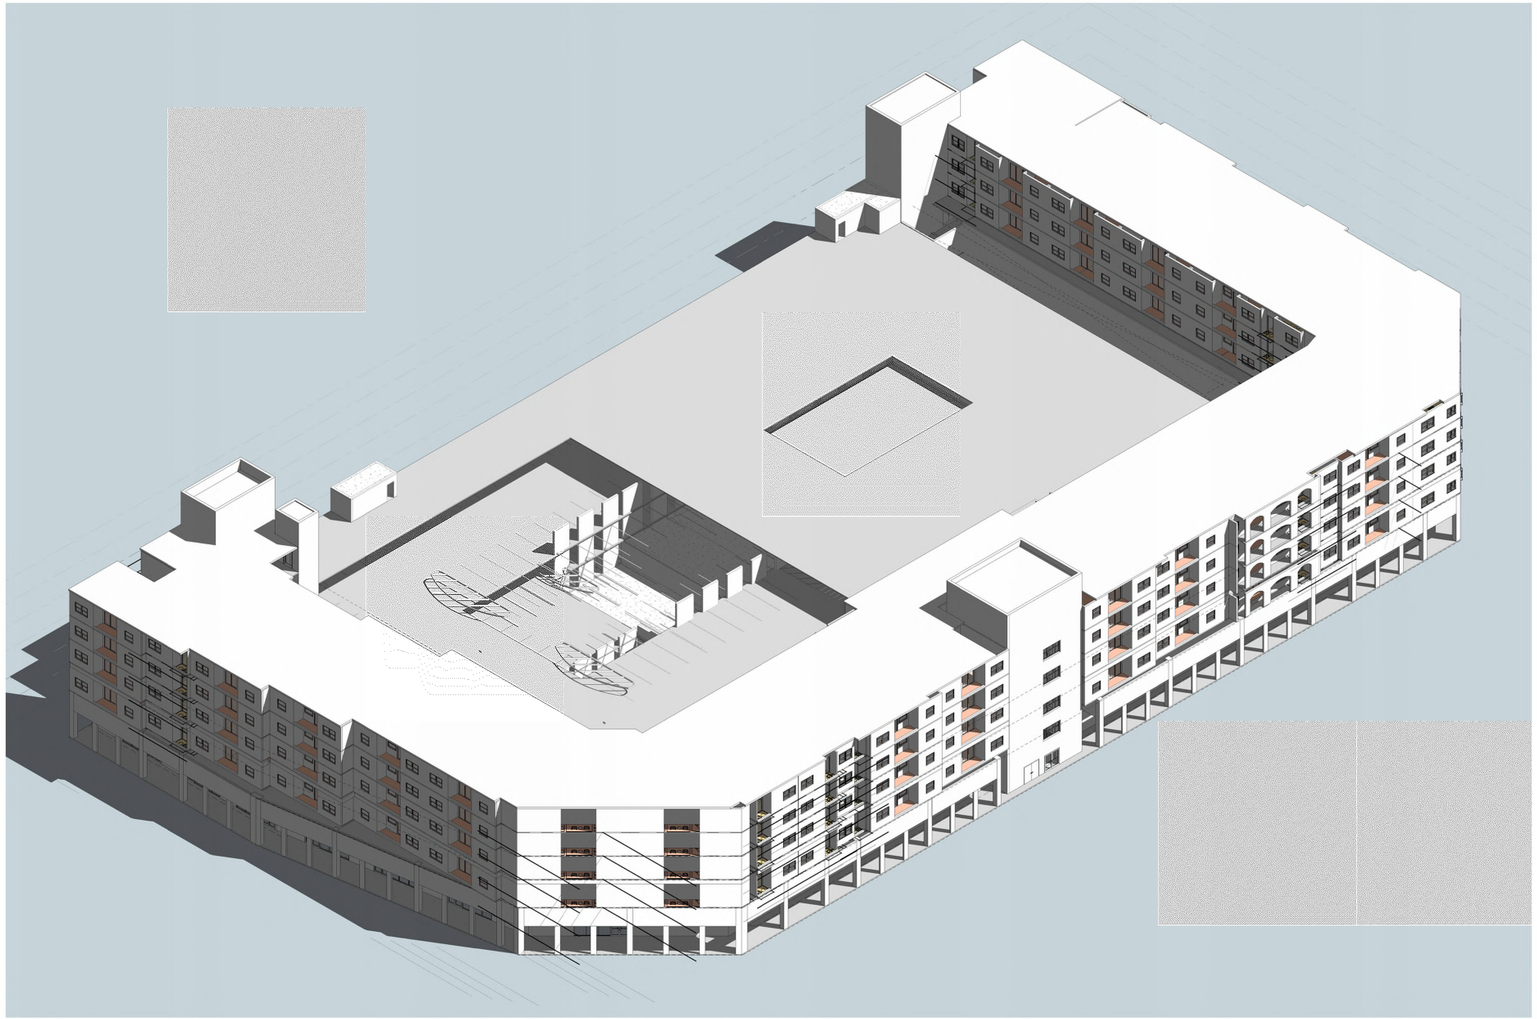

cpc
creative project consultants

407.491.2133
Winter Park, FL 32789
www.CreativeProjectConsultants.com

SHEET SIZE E1 30"X42"

.

CITY CENTER BUILDING AB

Consultant
Address
Address
Address
Phone

No.	Description	Date

Project Number	2301
Date	2023-03-22
Drawn By	Author
Checked By	Checker

AXONOMETRICS

AS07

Scale

3/22/2023 11:25:44 AM

4 WEST ELEVATION
1/16" = 1'-0"

3 NORTH ELEVATION
1/16" = 1'-0"

2 EAST ELEVATION
1/16" = 1'-0"

1 SOUTH ELEVATION
1/16" = 1'-0"

cpc
creative project consultants
407.491.2133
Winter Park, FL 32789
www.CreativeProjectConsultants.com

CITY CENTER BUILDING AB

SCHEMATIC, NOT FOR BIDS OR PERMIT

No.	Description	Date

Project Number	2301
Date	2023-03-22
Drawn By	Author
Checked By	Checker

ELEVATIONS

AS08

Scale 1/16" = 1'-0"

SHEET SIZE E1 30"X42"

3/22/2023 11:26:05 AM